FilmL.A., Inc.
6255 W Sunset Blvd, 12th Floor
Hollywood, CA 90028
t: (213)977-8600 - f: (213)977-8601
www.filmla.com

Summary Information

Permit No: S00090713 **Type of Permit:** STILL **Release Date:** 03/05/2015

Production Company KRANKY PRODUCTIONS

Insured Company Name KRANKY PRODUCTIONS
Contact Phone No. 1 213-343-2991
Contact Phone No. 2
Fax
Address 48 GREENE STREET
NEW YORK, New York 10013

Production Title ESPN

Type of Production Still Photo

Producer Nathalie Akiya

Director Gregg Segal

1st AD n/a n/a

Production Manager Nathalie Akiya

FilmL.A. Coordinator Naomi Kajiyama

Location Manager Nathalie Akiya
Primary Phone Mobile - 646-460-2600
Secondary Phone Office - 212-925-4222

Location Assistant n/a n/a
Primary Phone Mobile - 000-000-0000
Secondary Phone

Fees

Notification Charge	$155.00
FILMLA FILM APPLICATION FEE	$625.00
LA COUNTY ROAD USE FEE	$328.00
LA COUNTY ROAD APPLICATION FEE	$148.00
LA COUNTY ROAD ENCROACHMENT PERMIT PROCESSING FEE	$271.00

Total Permit Fee $1,527.00

Number of Locations 1

NOT A PERMIT

FilmL.A., Inc.
6255 W Sunset Blvd, 12th Floor
Hollywood, CA 90028
t: (213)977-8600 - f: (213)977-8601
www.filmla.com

Summary Information — Location

Permit Number	S00090713	**Location Manager**	Nathalie Akiya
Production Company	KRANKY PRODUCTIONS	Primary Phone	Mobile - 646-460-2600
Insured Company	KRANKY PRODUCTIONS	Secondary Phone	Office - 212-925-4222
Production Title	ESPN		

Location Address Midlothian Dr., Midwick Dr - Meadowbrook Rd, Altadena, CA, 91001

Location Type Street

Film Dates 3/6/2015 - 3/6/2015 09:00 - 15:00 1 day

Open or Closed to the Public Closed

Generic Conditions
All travel lanes and bike lanes shall be closed per the WATCH manual.
Community Survey Obtained
Must Maintain 5' Clearance on Sidewalks/Walkways
Must maintain local/emergency access
Must post "ROAD WORK AHEAD" signs, which must remain up until all activities on the roadway have been completed.
No cast or crew parking on area streets
Number of uniformed officers listed on the permit is a minimum requirement. Permittee remains responsible for deploying a sufficient number of uniformed officers to provide traffic and crowd control to ensure the safety of the film crew and the public.
Traffic control must be done in accordance w/MUTCD
Traffic Officers Required
Uniformed officers shall have a copy of the film permit in their possession and are required to confirm that all traffic control signage devices are in place.

Please see attached documents
Kranky.ESPN.90713.AL.pdf
Kranky.ESPN.90713.MidlothianFull.pdf

Equipment on Location

Type	Quantity
Cube Trucks	2
Vans	3

Personnel on Location

Type	Quantity
Cast	5
Crew	10
LA County Field Inspection	1
Sheriff/CHP	2

Filming Activities Camera on sticks; Equipment on sidewalk, in curb lane & across street; Exterior establishing shots; Handheld equipment; 5 rams in street;

Jurisdiction **Political:** Los Angeles County - Supervisor District 5 **Police:** Los Angeles County Sheriff **Fire:** Los Angeles County Fire Department

Thomas Guide **Page:** 536 **Grid:** D6

Approvals

LOS ANGELES COUNTY ROAD DEPARTMENT - BALDWIN PARK	Lorenzo Villa
LOS ANGELES COUNTY PUBLIC WORKS - FINAL APPROVERS	Tenasha Bennett

Coordinator Note No steps from trailers, trucks or motorhomes may be facing road (except within full closures)

Coordinator Note SP0222-11 /FI

Parking
Base Camp
Location Type : Filming Location

Crew Parking
Location Type : Filming Location

NOT A PERMIT

FilmL.A., Inc.
6255 W Sunset Blvd, 12th Floor
Hollywood, CA 90028
t: (213)977-8600 - f: (213)977-8601
www.filmla.com

Summary Information — Location

Permit Number	S00090713	**Location Manager**	Nathalie Akiya
Production Company	KRANKY PRODUCTIONS	Primary Phone	Mobile - 646-460-2600
Insured Company	KRANKY PRODUCTIONS	Secondary Phone	Office - 212-925-4222
Production Title	ESPN		

Posting "No Parking" signs	B/S MIDLOTHIAN DR., MIDWICK DR. - MEADOWBROOK RD.		
Approximate Footage	County Parking	**Log Number**	PO1
Date(s)	3/6/2015 to 3/6/2015	**Time(s)**	07:00 to 19:00
Posting "No Parking" signs	S/S MIDWICK DR., MIDLOTHIAN - WEST 250'		
Approximate Footage	County Parking	**Log Number**	PO1
Date(s)	3/6/2015 to 3/6/2015	**Time(s)**	09:00 to 15:00
Lane / Full Closure	FULL CLOSURE OF MIDLOTHIAN DR., MIDWICK DR.- MEADOWBROOK RD.		
Approximate Footage	0 - 300		
Date(s)	3/6/2015 to 3/6/2015	**Time(s)**	09:00 to 15:00

NOT A PERMIT

APPOINTMENT OF FILM THIS PRODUCTION SERVICES, INC. AS AUTHORIZED AGENT AND REPRESENTATIVE

I certify that I am a representative of **Kranky Produktions / Art Dept.** ("Principal") and am
Name of "Principal" / Production Company
authorized to enter into binding contractual agreements on Principal's behalf provided Principal has pre-approved such agreements. I further certify that I am authorized by principal to appoint other representatives and agents for Principal and to give such representatives and agents authority to enter into and bind Principal to agreements relating to the issuance and compliance with location film (e.g. theatrical, television, commercial, and other motion picture filming) and still photographic permits, including the permits themselves and any riders to such permits. Acting on the behalf of Principal in my capacity as it's authorized representative, I appoint Film This Production Services, Inc. (a.k.a. Film This) and it's employees and agents ("Film This") as Principal's authorized representatives and agents to apply for and receive location film (e.g. theatrical, television, commercial, and other motion picture filming) and still photographic permits on behalf of Principal through the *FILML.A., INC.* for any city , county or other jurisdiction where *FILML.A., INC.* operates, in accordance with Principal's instructions, to negotiate, discuss, accept, modify, agree to bind the Principal to the terms and conditions of such permits (including any restrictions and/or community guidelines applicable to any such permit) and to execute such permits on behalf of Principal. Principal understands, acknowledges and agrees that it (and/or it's insurer) remains responsible for liable and all obligations imposed by or incidental to any permit or rider issued to Principal signed by an employee or agent of (including any coordinator, runner or messenger used by) Film This. Principal further agrees to comply with the terms and conditions of any such permits and hereby appoints Film This as an authorized representative to facilitate compliance with such terms and conditions following issuance of such permits and to enter into agreements for Principal with respect thereto. Any person, City, agency, entity or organization (including *FILML.A., INC.* and any city, county or other jurisdiction where *FILML.A., INC.* operates) may rely on this appointment and not need obtain any further authorization for any act described herein. An original or faxed copy of this appointment shall be sufficient and may be treated as an original for all purposes. The appointment may be revoked by Principal at anytime in writing delivered to *FILML.A., INC.*, but in any case shall expire one (1) year from the date of execution set forth below.

I declare under penalty of perjury under the laws of the State of California that I am authorized to appoint Film This as an agent for Principal and based on that authority I hereby appoint Film This as Principal's agent as set forth herein.

Dated **February 26, 2015** By _____
Representative's Signature

Kranky Produktions / Art Dept.	**48 Greene Street, 4th Floor**
Name of "Principal" (Production Company)	Principal's Address
Nathalie Akiya	**New York, NY 10013**
Print Princpal Representative's Name	City, State, Zip Code
Producer	**212-925-4222**
Representative's Title (i.e. UPM, Loc Mgr)	Principal's Telephone Number

Permit #S000090713

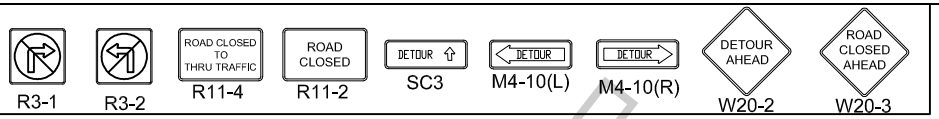

FILM L.A.:
NAOMI KAJIYAMA

TRAFFIC SIGNAL

TRAFFIC CONE

TYPE I W/ SIGN

ALL TRAFFIC CONTROL WILL BE INSTALLED TO MEET OR EXCEED THE MUTCD AND WATCH MINIMUM REQUIREMENTS

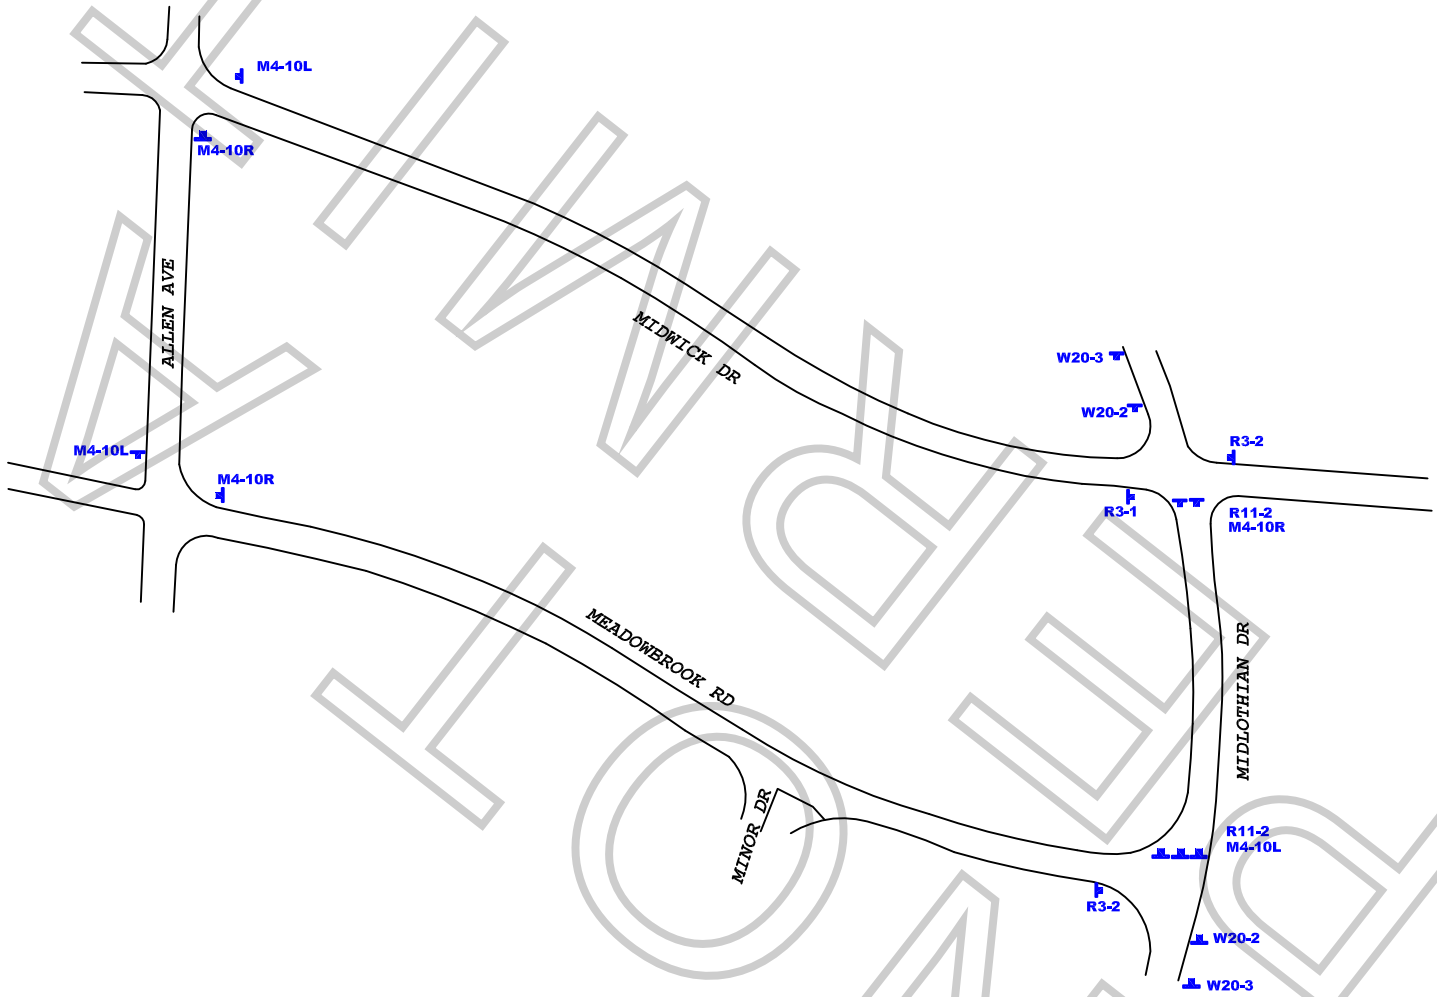

WORK ZONE TRAFFIC CONTROL PLAN GENERAL NOTES

1. **DATE/TIME: 3-6-15 FROM 09:00 HOURS TO 15:00 HOURS.**
2. ALL SIGNING, STRIPING, AND TRAFFIC CONTROL DEVICES SHALL CONFORM TO THE (CURRENT) STATE OF CALIFORNIA DEPARTMENT OF TRANSPORTATION (CALTRANS) STANDARD PLANS AND STANDARD SPECIFICATIONS, CALIFORNIA MUTCD, AND ANY ADDENDUMS THERETO, AND AS SHOWN ON THESE PLANS, SYMBOLS AND ABBREVIATIONS USED ARE SHOWN ON CALTRANS STANDARD PLANS.
3. THERE WILL BE NO INTERFERENCE WITH TRAFFIC SIGNALS OR CROSSWALKS.
4. CONES WILL BE 28" MINIMUM HEIGHT AND HAVE REFLECTORIZED SLEEVES FOR NIGHT WORK.
5. POLICE WILL DIRECT TRAFFIC IF NECESSARY.

JCL TRAFFIC SERVICES.
2334 E. EIGHTH ST., CA 90021
Ph: (213) 622-9775
Fax: (213)622-9790
CA Lic # 805357
TRAFFIC PLAN BY:
MARIO MENJIVAR

Traffic control plan is drawn per MUTCD & 2012 Work Area Traffic Control Handbook

TRAFFIC CONTROL FOR:
KRANKY PRODUCTIONS
"ESPN"

PROJECT LOCATION:
MIDLOTHIAN DR
FULL STREET CLOSURE
FROM MIDWICK DR TO MEADOWBROOK RD
ALTADENA, CA

LOCATION CONTACT:
NATHALIE AKIYA
PH# 646-460-2600

REV#	DATE	REVISION DESCRIPTION

SCALE: N.T.S.
SHEET: 1 OF 1